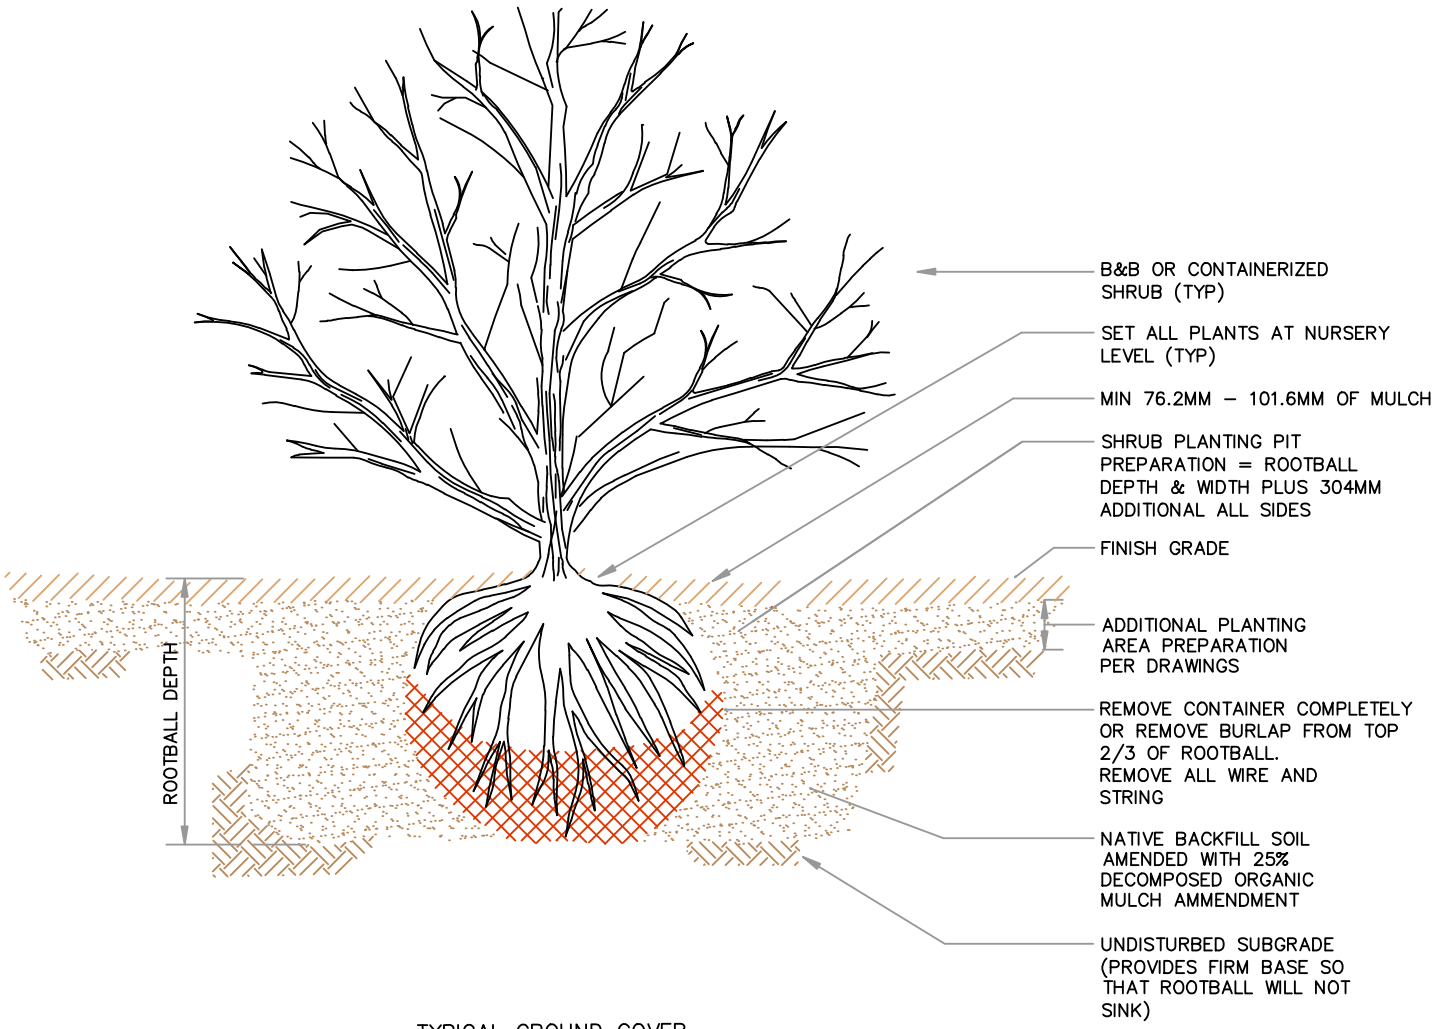

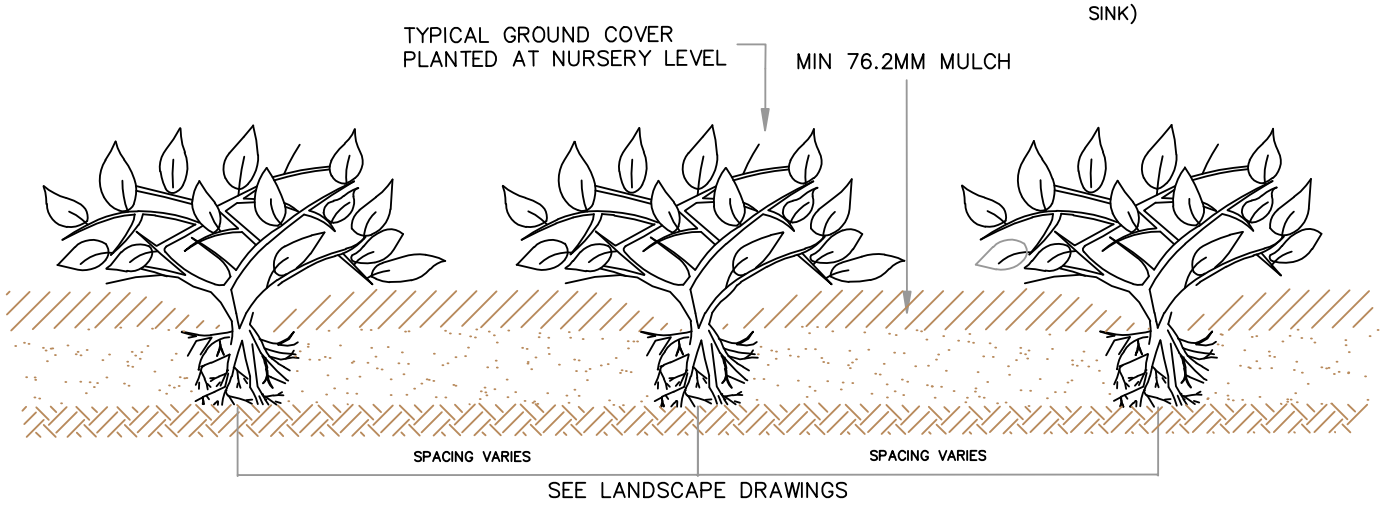

No	YY	MM	DD	REVISION DESCRIPTION	BY

DATE: March 14, 2006
SCALE: N.T.S.
DRAWN: T.R.
APPROVED: M.M.

PARKS & OUTDOOR RECREATION
MEDICINE HAT The Gas City

TITLE: **SHRUB BED PLANTING**

DWG No.: **PK301** Rev.: