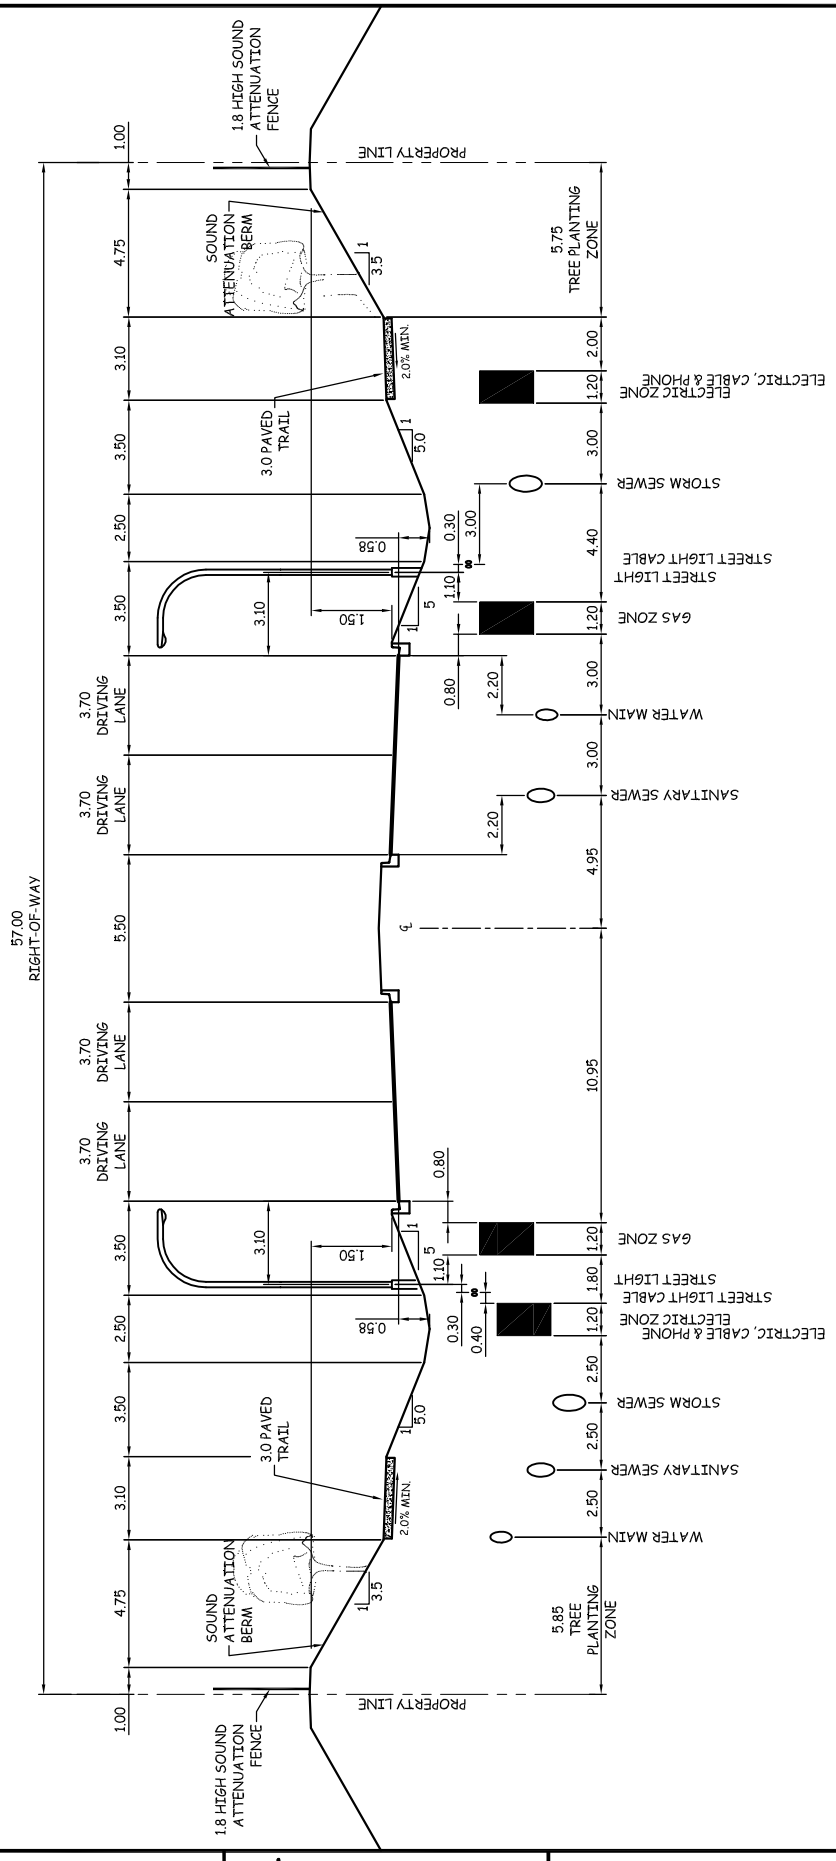

Authorized

Signiture

Date

FILE: ROAD SECTIONS.DWG LAYOUT RD-101

Medicine Hat
The Gas City
Municipal Servicing Standard

PRINCIPAL ARTERIAL ROADWAY:
4 LANE DIVIDED - 1.5m SOUND BERM
(57.0m ROW - 2x7.4m TW)

DWG. NO. RD-101