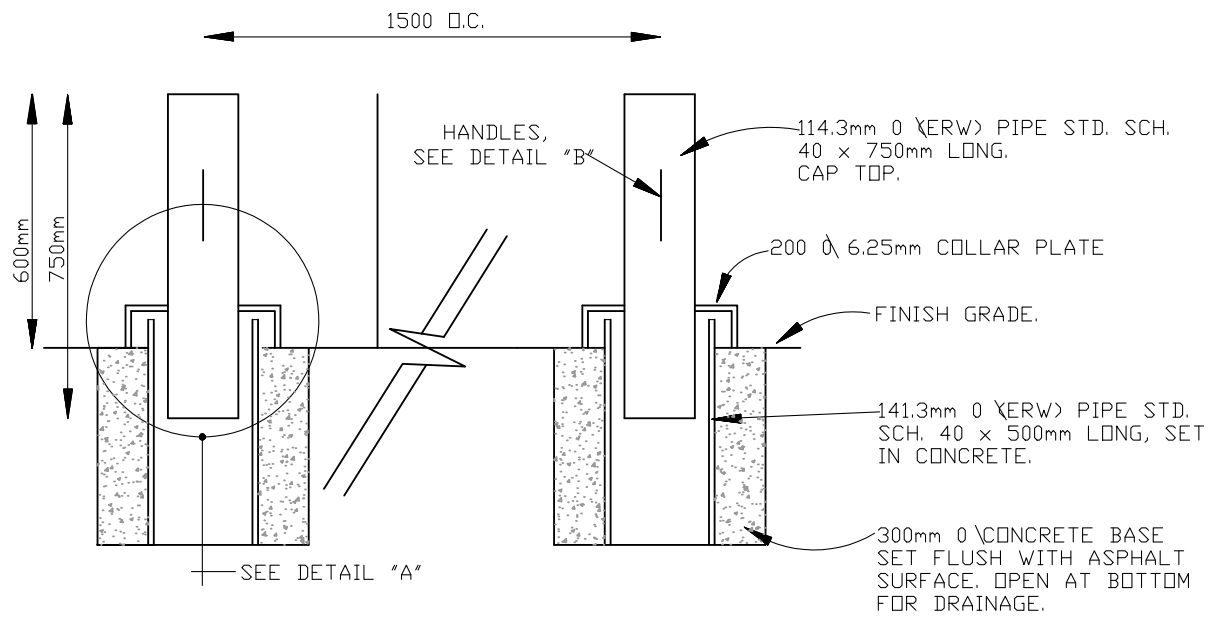

SECTION

DETAIL "A"

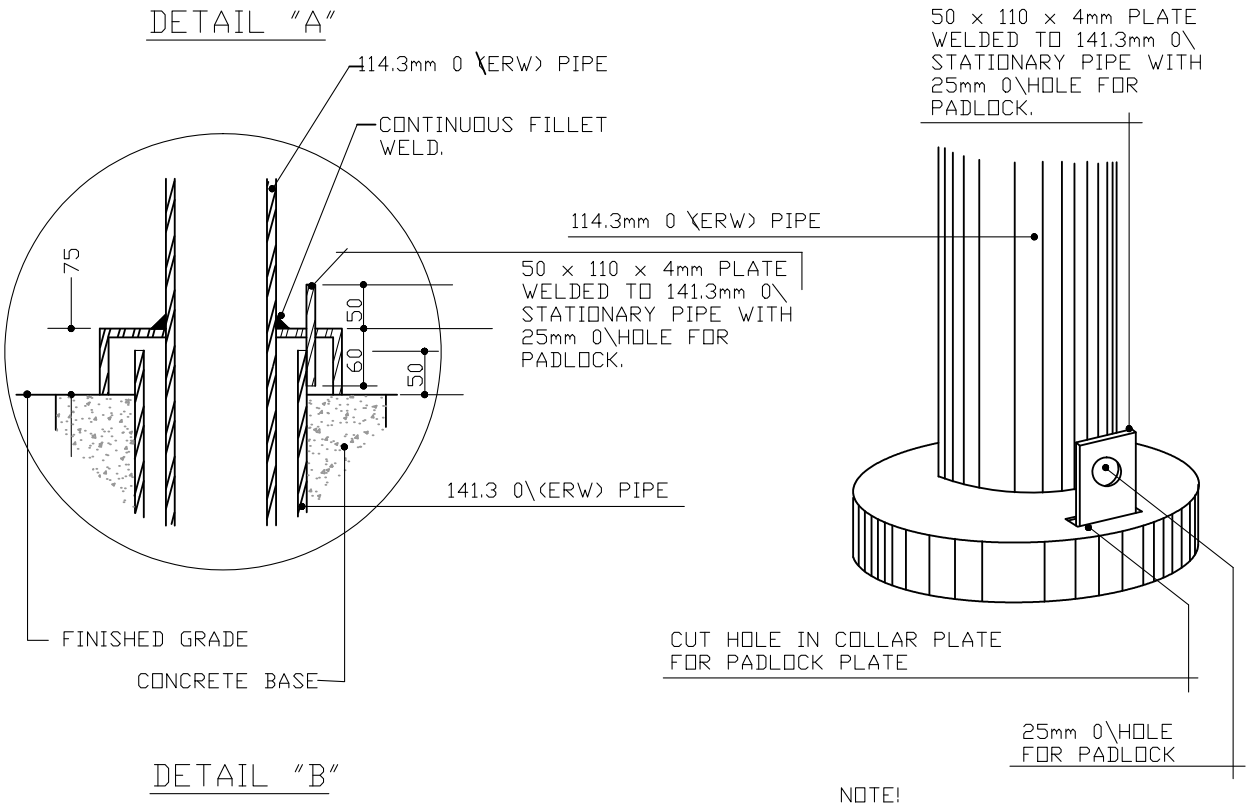

DETAIL "B"

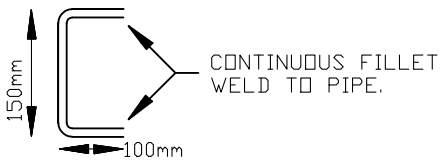

NOTE!

COLLAR PLATE AND 114.3mm O.D.(ERW) PIPE ABOVE COLLAR PLATE, AND PADLOCK PLATE TO BE FINISH PAINTED BLACK. (EQUIVALENT TO RUSTOLEUM ENAMEL) APRIL, 2002
NO SHARP EDGES.

No	DATE (YY MM DD)	REVISION DESCRIPTION	BY
1.0	06 11 07	Reduced length of pipe in top drawing.	TR

DATE: March 14, 2006
SCALE: N.T.S.
DRAWN: T.R.
APPROVED: M.M.

PARKS & OUTDOOR RECREATION
MEDICINE HAT The Gas City

TITLE: **REMOVABLE STEEL BOLLARD**

DWG No.: PK305 Rev.: